GOFF STATION RESTORATION AREA
SITE SCHEMATIC

Stream Restoration Incorporated
Venango Township, Butler County, PA
January 2007, Scale 1" = 200'

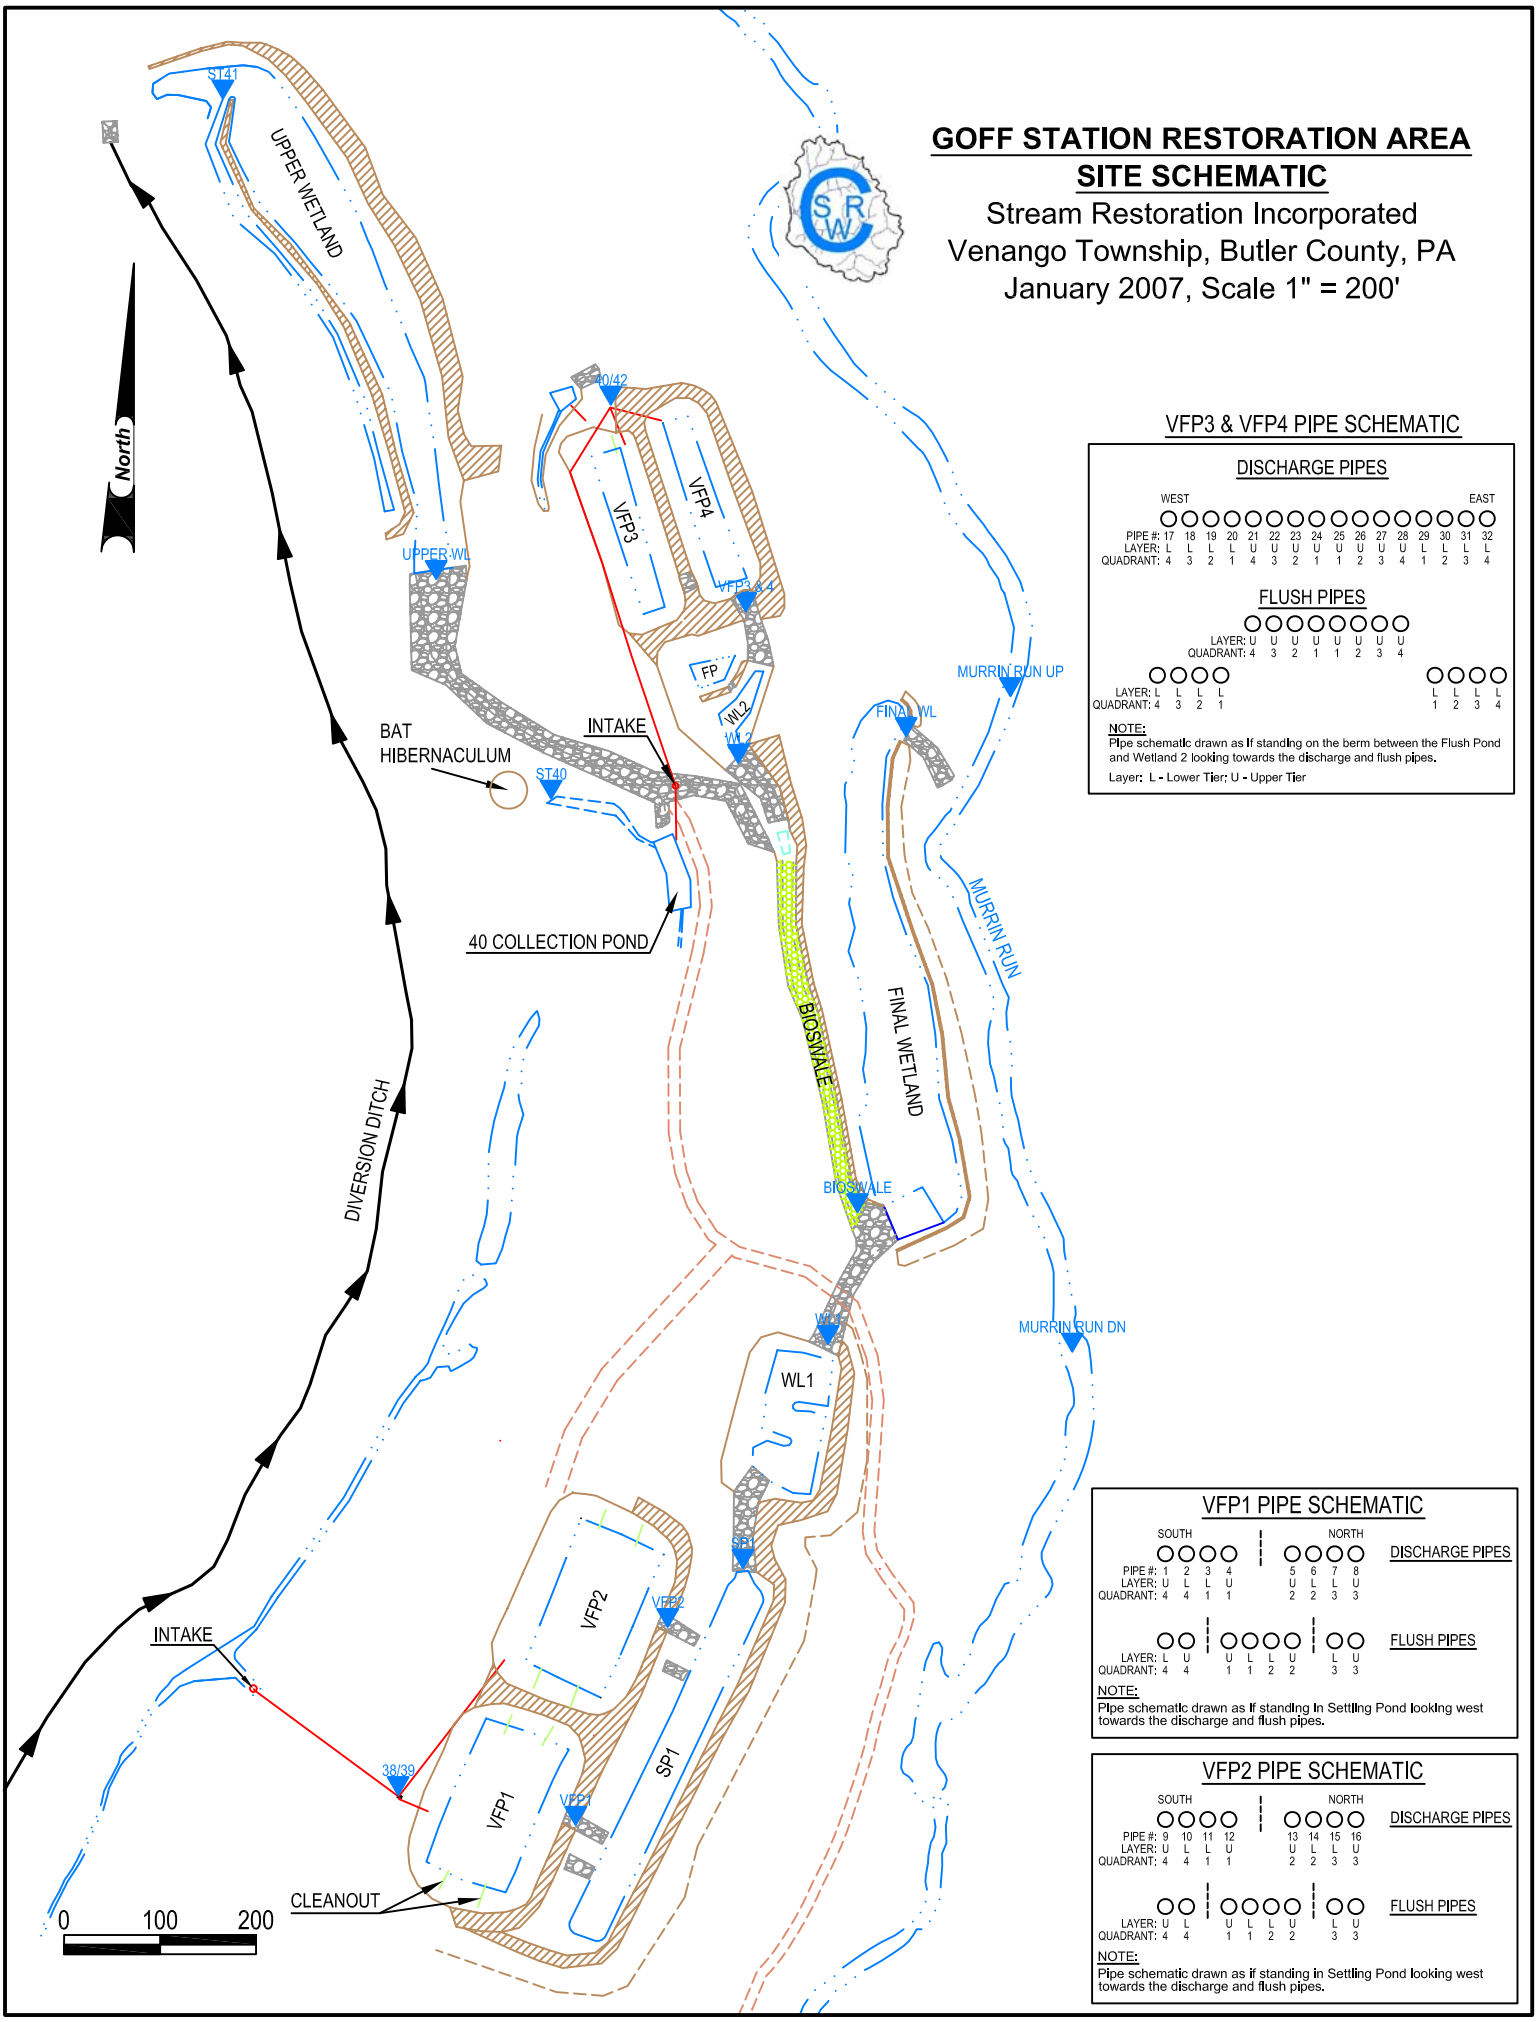

VFP3 & VFP4 PIPE SCHEMATIC

DISCHARGE PIPES

WEST — EAST

PIPE #:	17	18	19	20	21	22	23	24	25	26	27	28	29	30	31	32
LAYER:	L	L	L	L	U	U	U	U	U	U	U	U	L	L	L	L
QUADRANT:	4	3	2	1	4	3	2	1	1	2	3	4	1	2	3	4

FLUSH PIPES

LAYER:	U	U	U	U	U	U	U	U
QUADRANT:	4	3	2	1	1	2	3	4

LAYER:	L	L	L	L	L	L	L	L
QUADRANT:	4	3	2	1	1	2	3	4

NOTE:
Pipe schematic drawn as if standing on the berm between the Flush Pond and Wetland 2 looking towards the discharge and flush pipes.

Layer: L - Lower Tier; U - Upper Tier

VFP1 PIPE SCHEMATIC

SOUTH — NORTH

DISCHARGE PIPES

PIPE #:	1	2	3	4	5	6	7	8
LAYER:	U	L	L	U	U	L	L	U
QUADRANT:	4	4	1	1	2	2	3	3

FLUSH PIPES

LAYER:	L	U	U	L	L	U	L	U
QUADRANT:	4	4	1	1	2	2	3	3

NOTE:
Pipe schematic drawn as if standing in Settling Pond looking west towards the discharge and flush pipes.

VFP2 PIPE SCHEMATIC

SOUTH — NORTH

DISCHARGE PIPES

PIPE #:	9	10	11	12	13	14	15	16
LAYER:	U	L	L	U	U	L	L	U
QUADRANT:	4	4	1	1	2	2	3	3

FLUSH PIPES

LAYER:	U	L	U	L	L	U	L	U
QUADRANT:	4	4	1	1	2	2	3	3

NOTE:
Pipe schematic drawn as if standing in Settling Pond looking west towards the discharge and flush pipes.