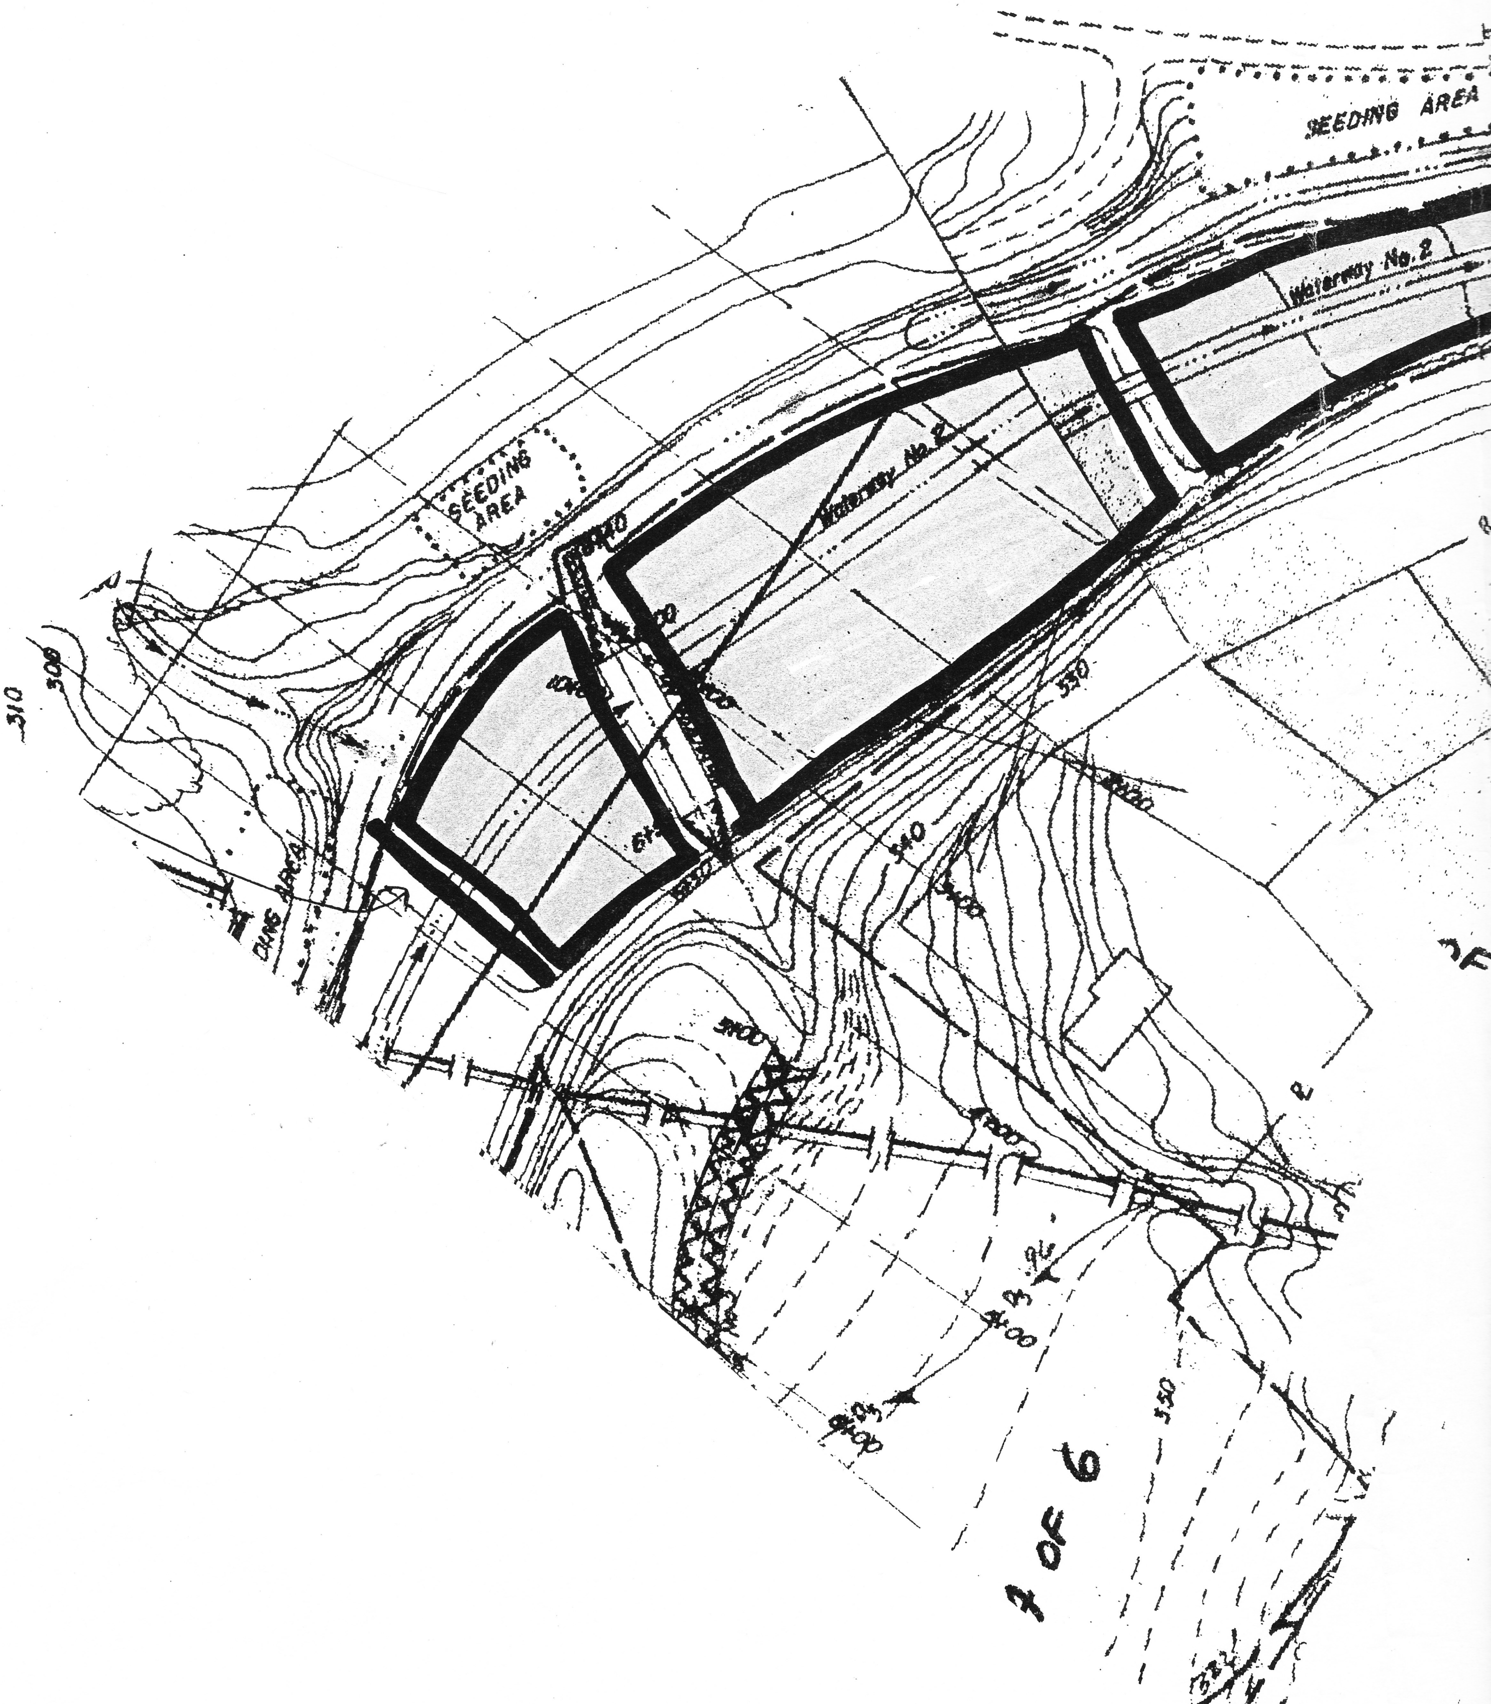
SEEDING AREA
SEEDING AREA
Waterway No. 2
Waterway No. 2
310
300
350
340
OF 6

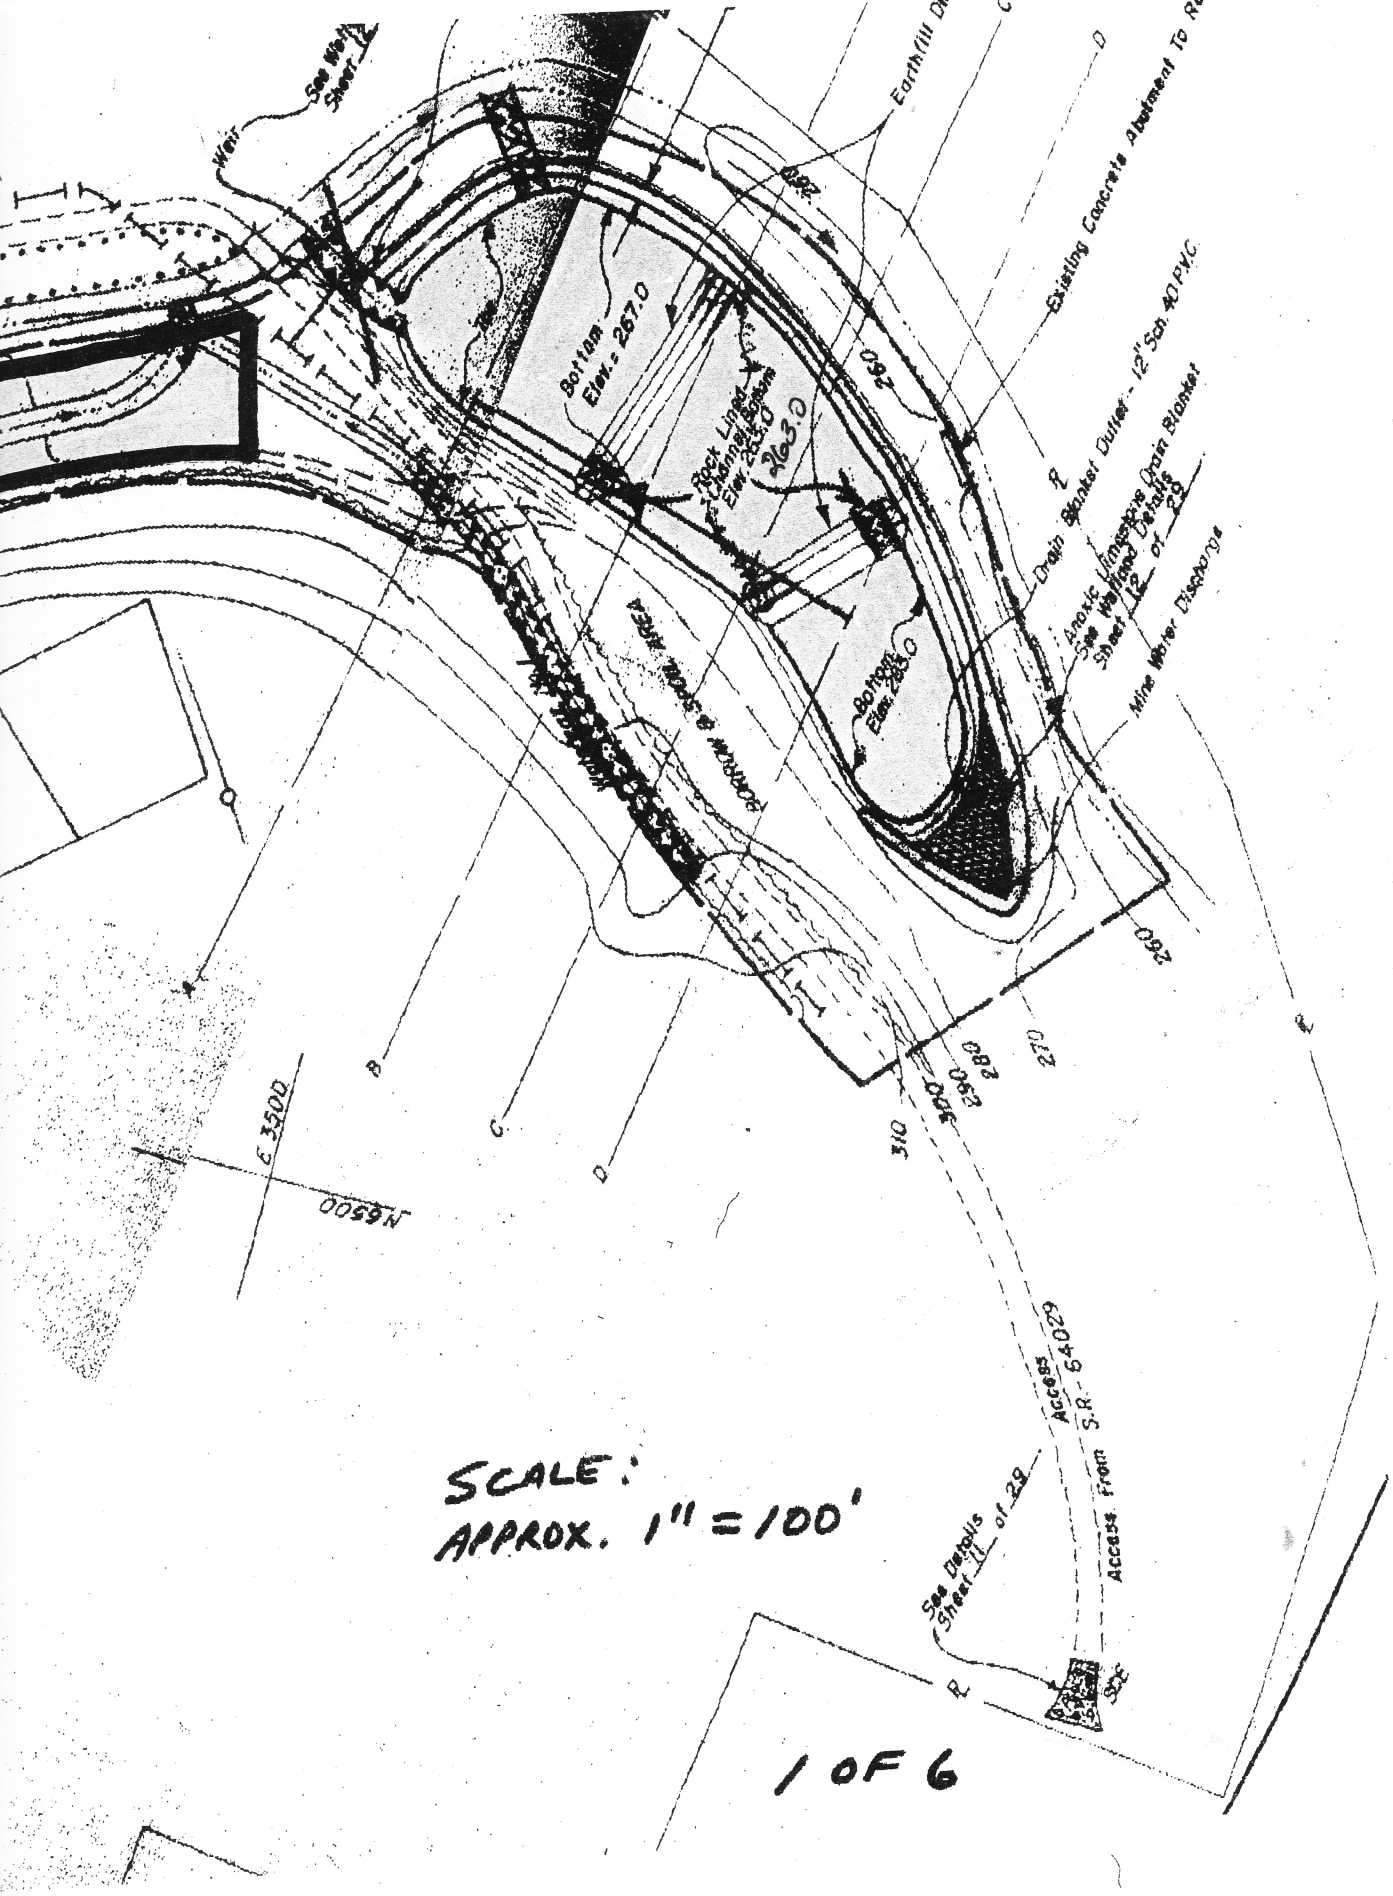
Weir
See Weir Sheet 12
Earthfill Dr
Existing Concrete Abutment To Re
Bottom Elev. = 267.0
Rock Lined Channel Bottom Elev. 263.0
263.0
Bottom Elev. 263.0
Drain Blanket Outlet - 12" Sch. 40 PVC
Anoxic Limestone Drain Blanket
See Wetland Details Sheet 12 of 29
Mine Water Discharge
BORROW & SPOIL AREA
260
270
280
290
300
310
E 3500
N 6500
Access From S.R. 64029
See Details Sheet 11 of 29
SCALE:
APPROX. 1" = 100'
1 OF 6