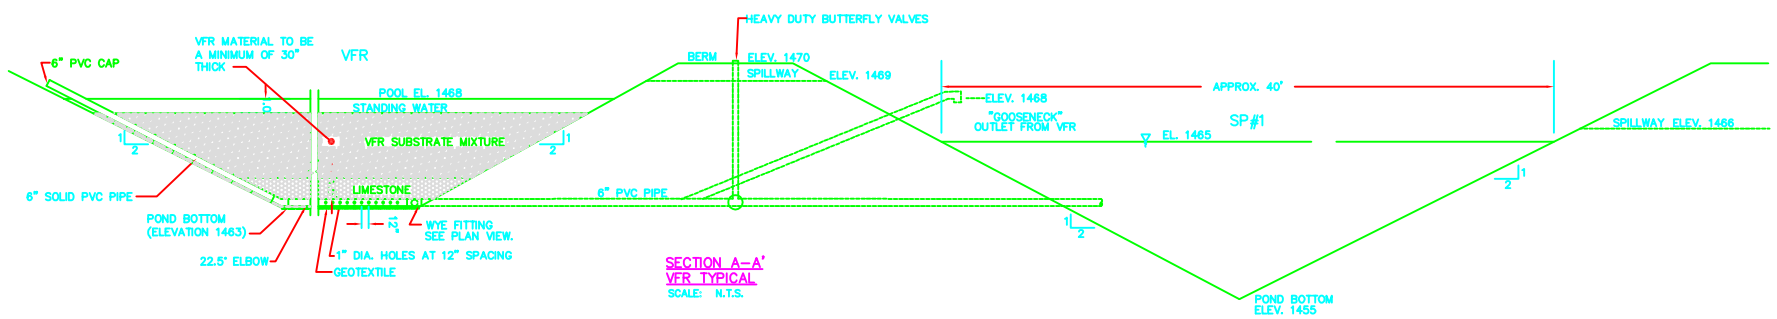

SECTION A–A'
VFR TYPICAL
SCALE: N.T.S.

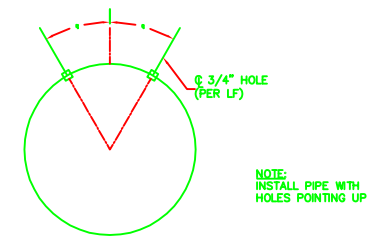

NOTE:
INSTALL PIPE WITH HOLES POINTING UP

U6" ø PVC PIPE (TYPICAL)
SCALE: N.T.S.

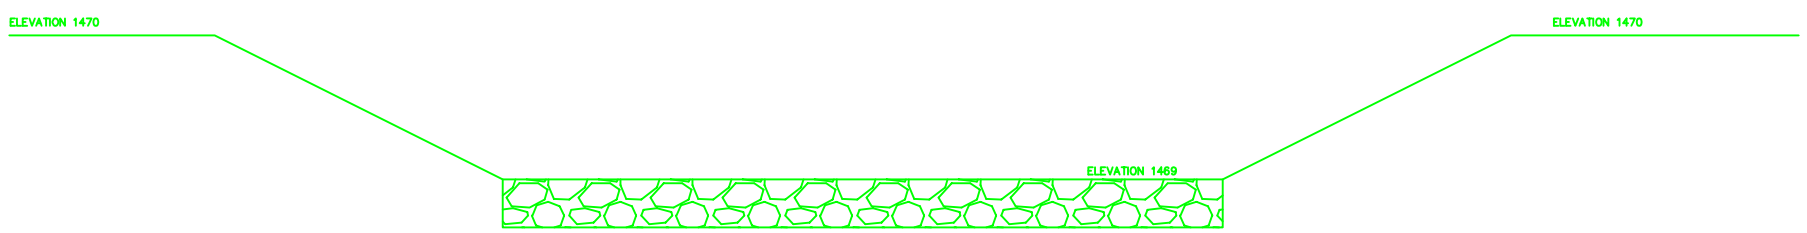

EMERGENCY SPILLWAY SECTION
NTS

L. Robert Kimball & Associates
615 West Highland Ave.
Ebensburg, Pa. 15931
phone (814) 472-7700
fax (814) 472-7712
email oande@lrkimball.com
web site www.lrkimball.com

CONSULTANTS

LAUREL RUN #2 AMD REMEDIATION AND DANGEROUS HIGHWALL BACKFILL

BRUSHVALLEY & CENTER TWP'S
INDIANA COUNTY, PA

PROJECT NAME:

BLACKLICK CREEK WATERSHED ASSOC.

HOMER CITY, PA

OWNER:

REV:	DATE	DESCRIPTION

ISSUE:	8/3/05
PROJECT NO:	03-1300-0090
SCALE:	1"=50'
DRAWN BY:	DGM
CHECKED BY:	DGM

© L. Robert Kimball & Associates

SHEET TITLE

DETAILS

C4.02