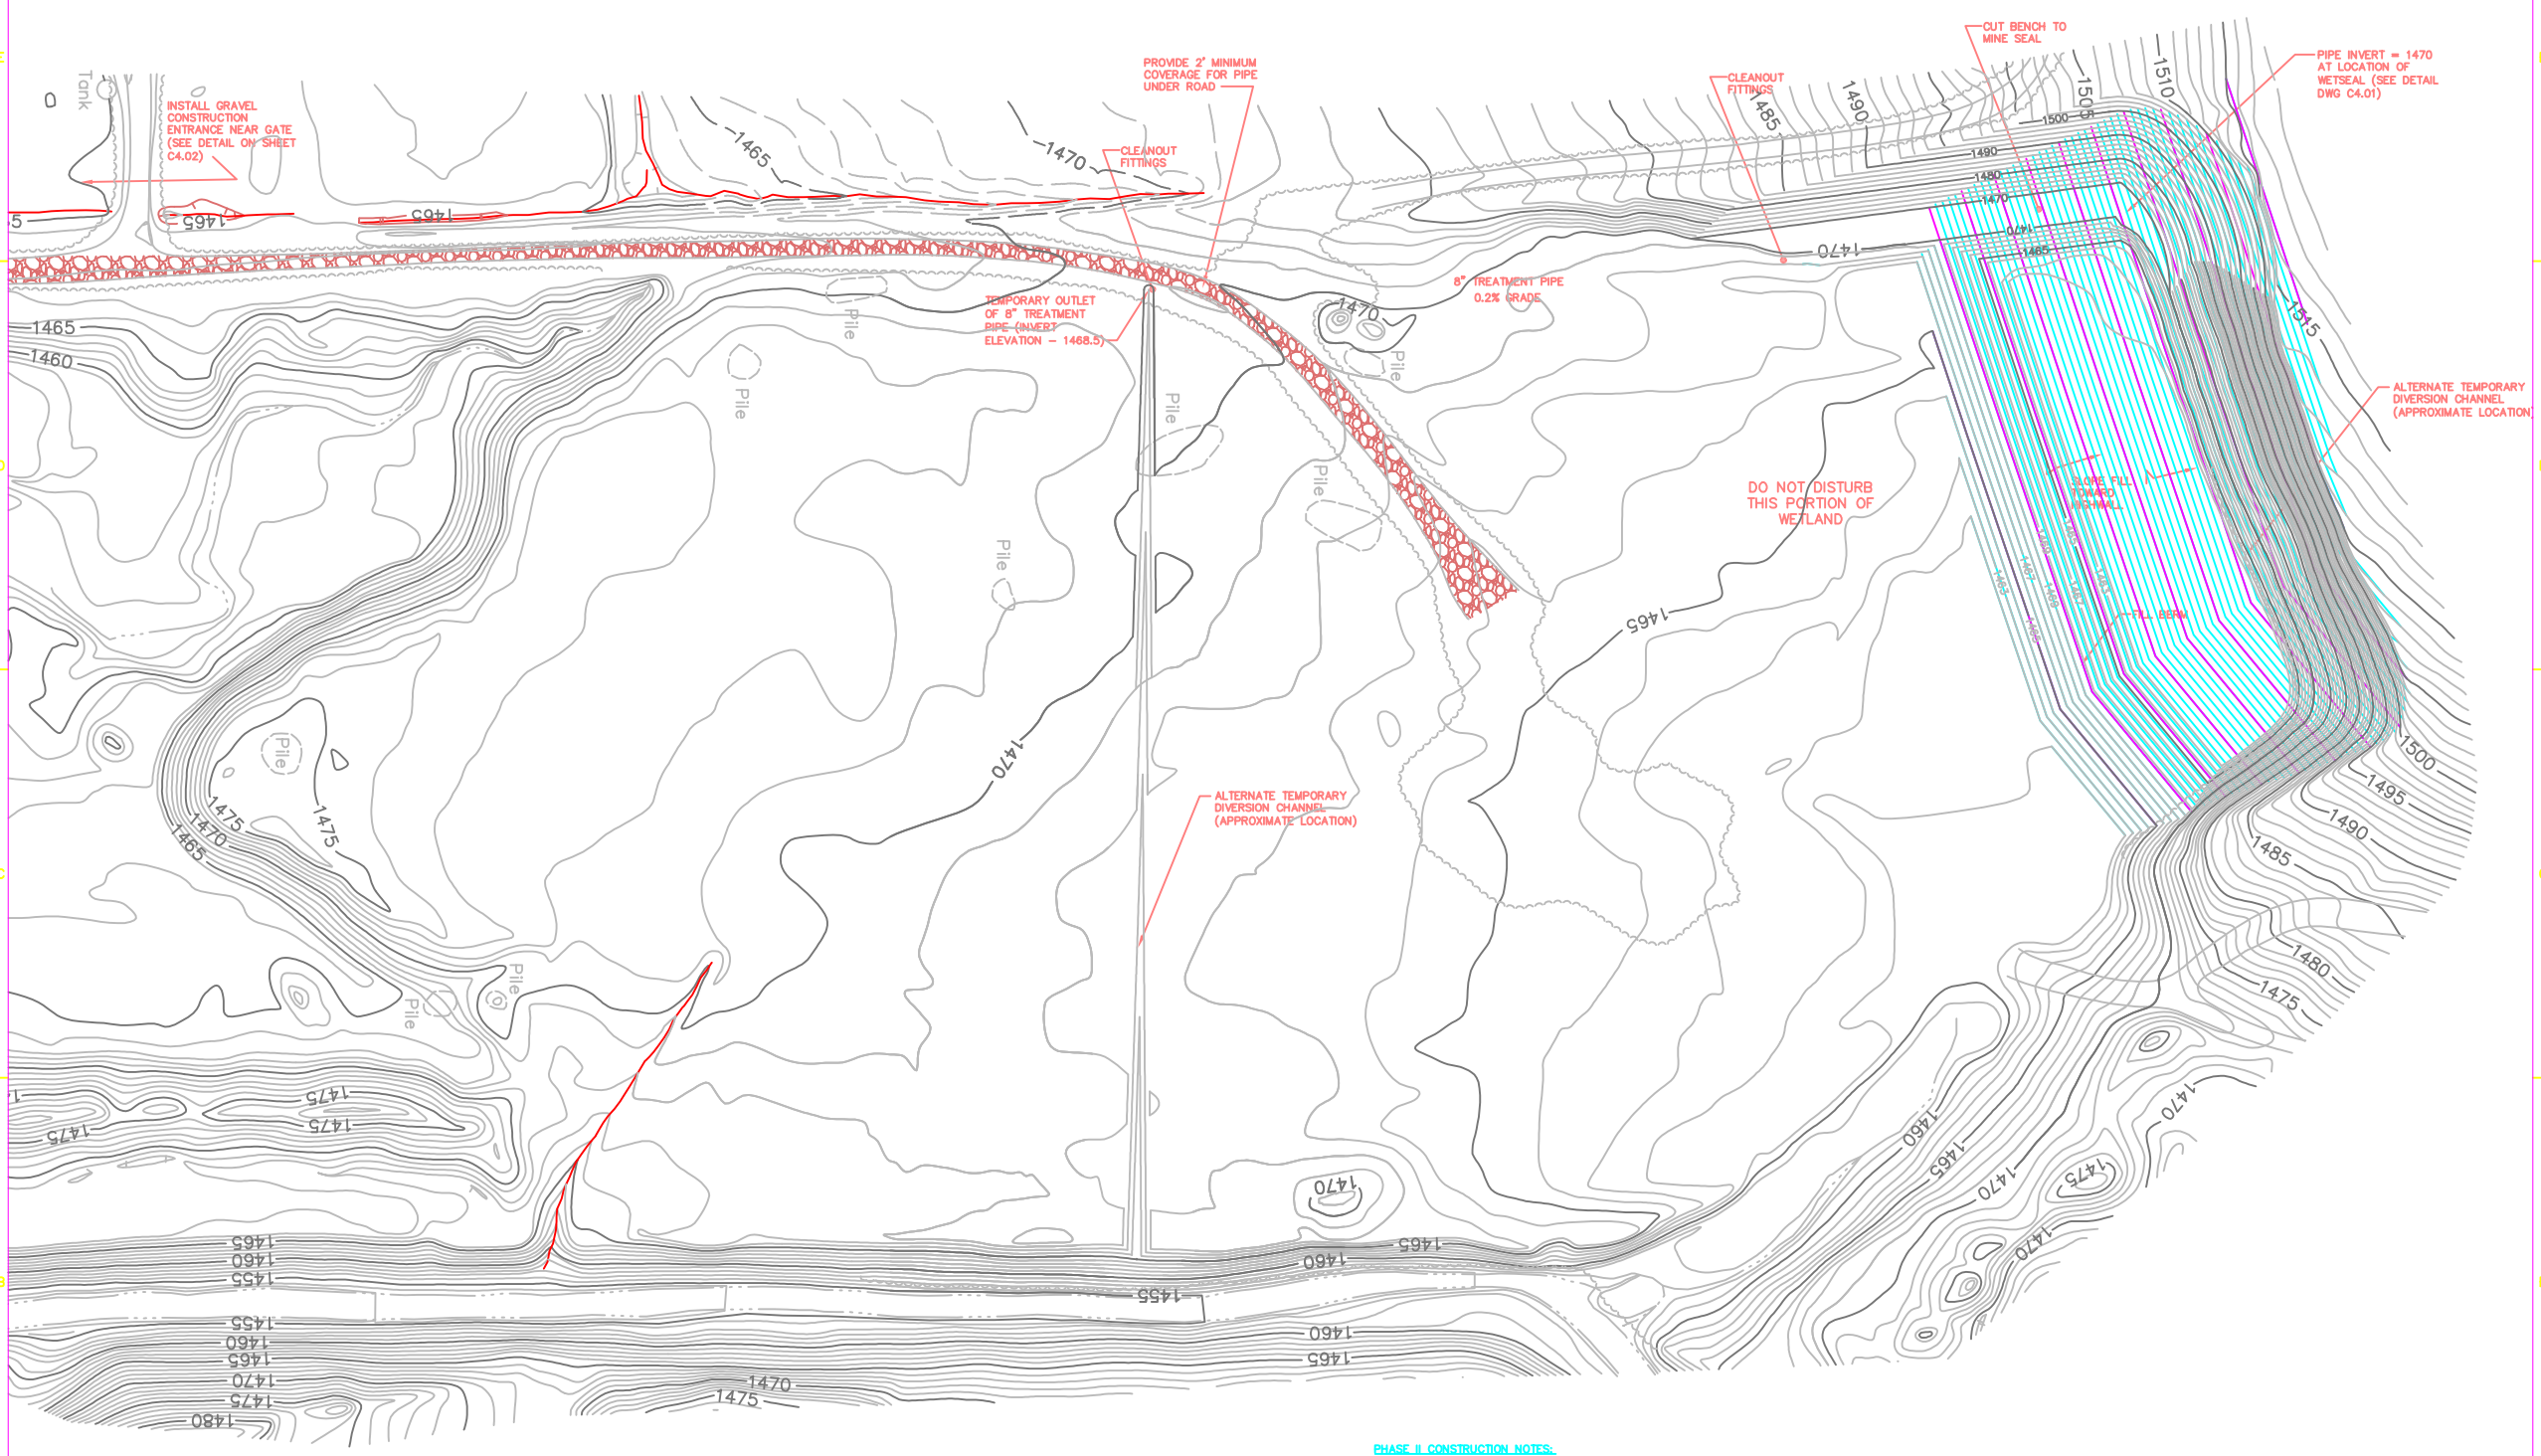

PHASE II CONSTRUCTION NOTES:

1. Place ash fill in area where iron sludge was removed/stabilized.
2. Place 6" of top soil over ash structural fill.
3. Seed and mulch top soil area and bench to mine seal.

NEW CONSTRUCTION LEGEND

295 Index Contour

299 Intermediate Contour

GRAPHIC SCALE

(IN FEET)
1 inch = 50 ft.

Kimball
L. Robert Kimball & Associates
615 West Highland Ave.
Ebensburg, Pa. 15931
phone (814) 472-7700
fax (814) 472-7712
email oande@lrkimball.com
web site www.lrkimball.com

CONSULTANTS

LAUREL RUN #2 AMD REMEDIATION AND DANGEROUS HIGHWALL BACKFILL

BRUSHVALLEY & CENTER TWP'S
INDIANA COUNTY, PA

PROJECT NAME:

BLACKLICK CREEK WATERSHED ASSOC.

HOMER CITY, PA

OWNER:

REV.	DATE	DESCRIPTION

ISSUE:	8/3/05
PROJECT NO:	03-1300-0090
SCALE:	1"=50'
DRAWN BY:	DGM
CHECKED BY:	DGM

© L. Robert Kimball & Associates

SHEET TITLE

PHASE 2

C2.00