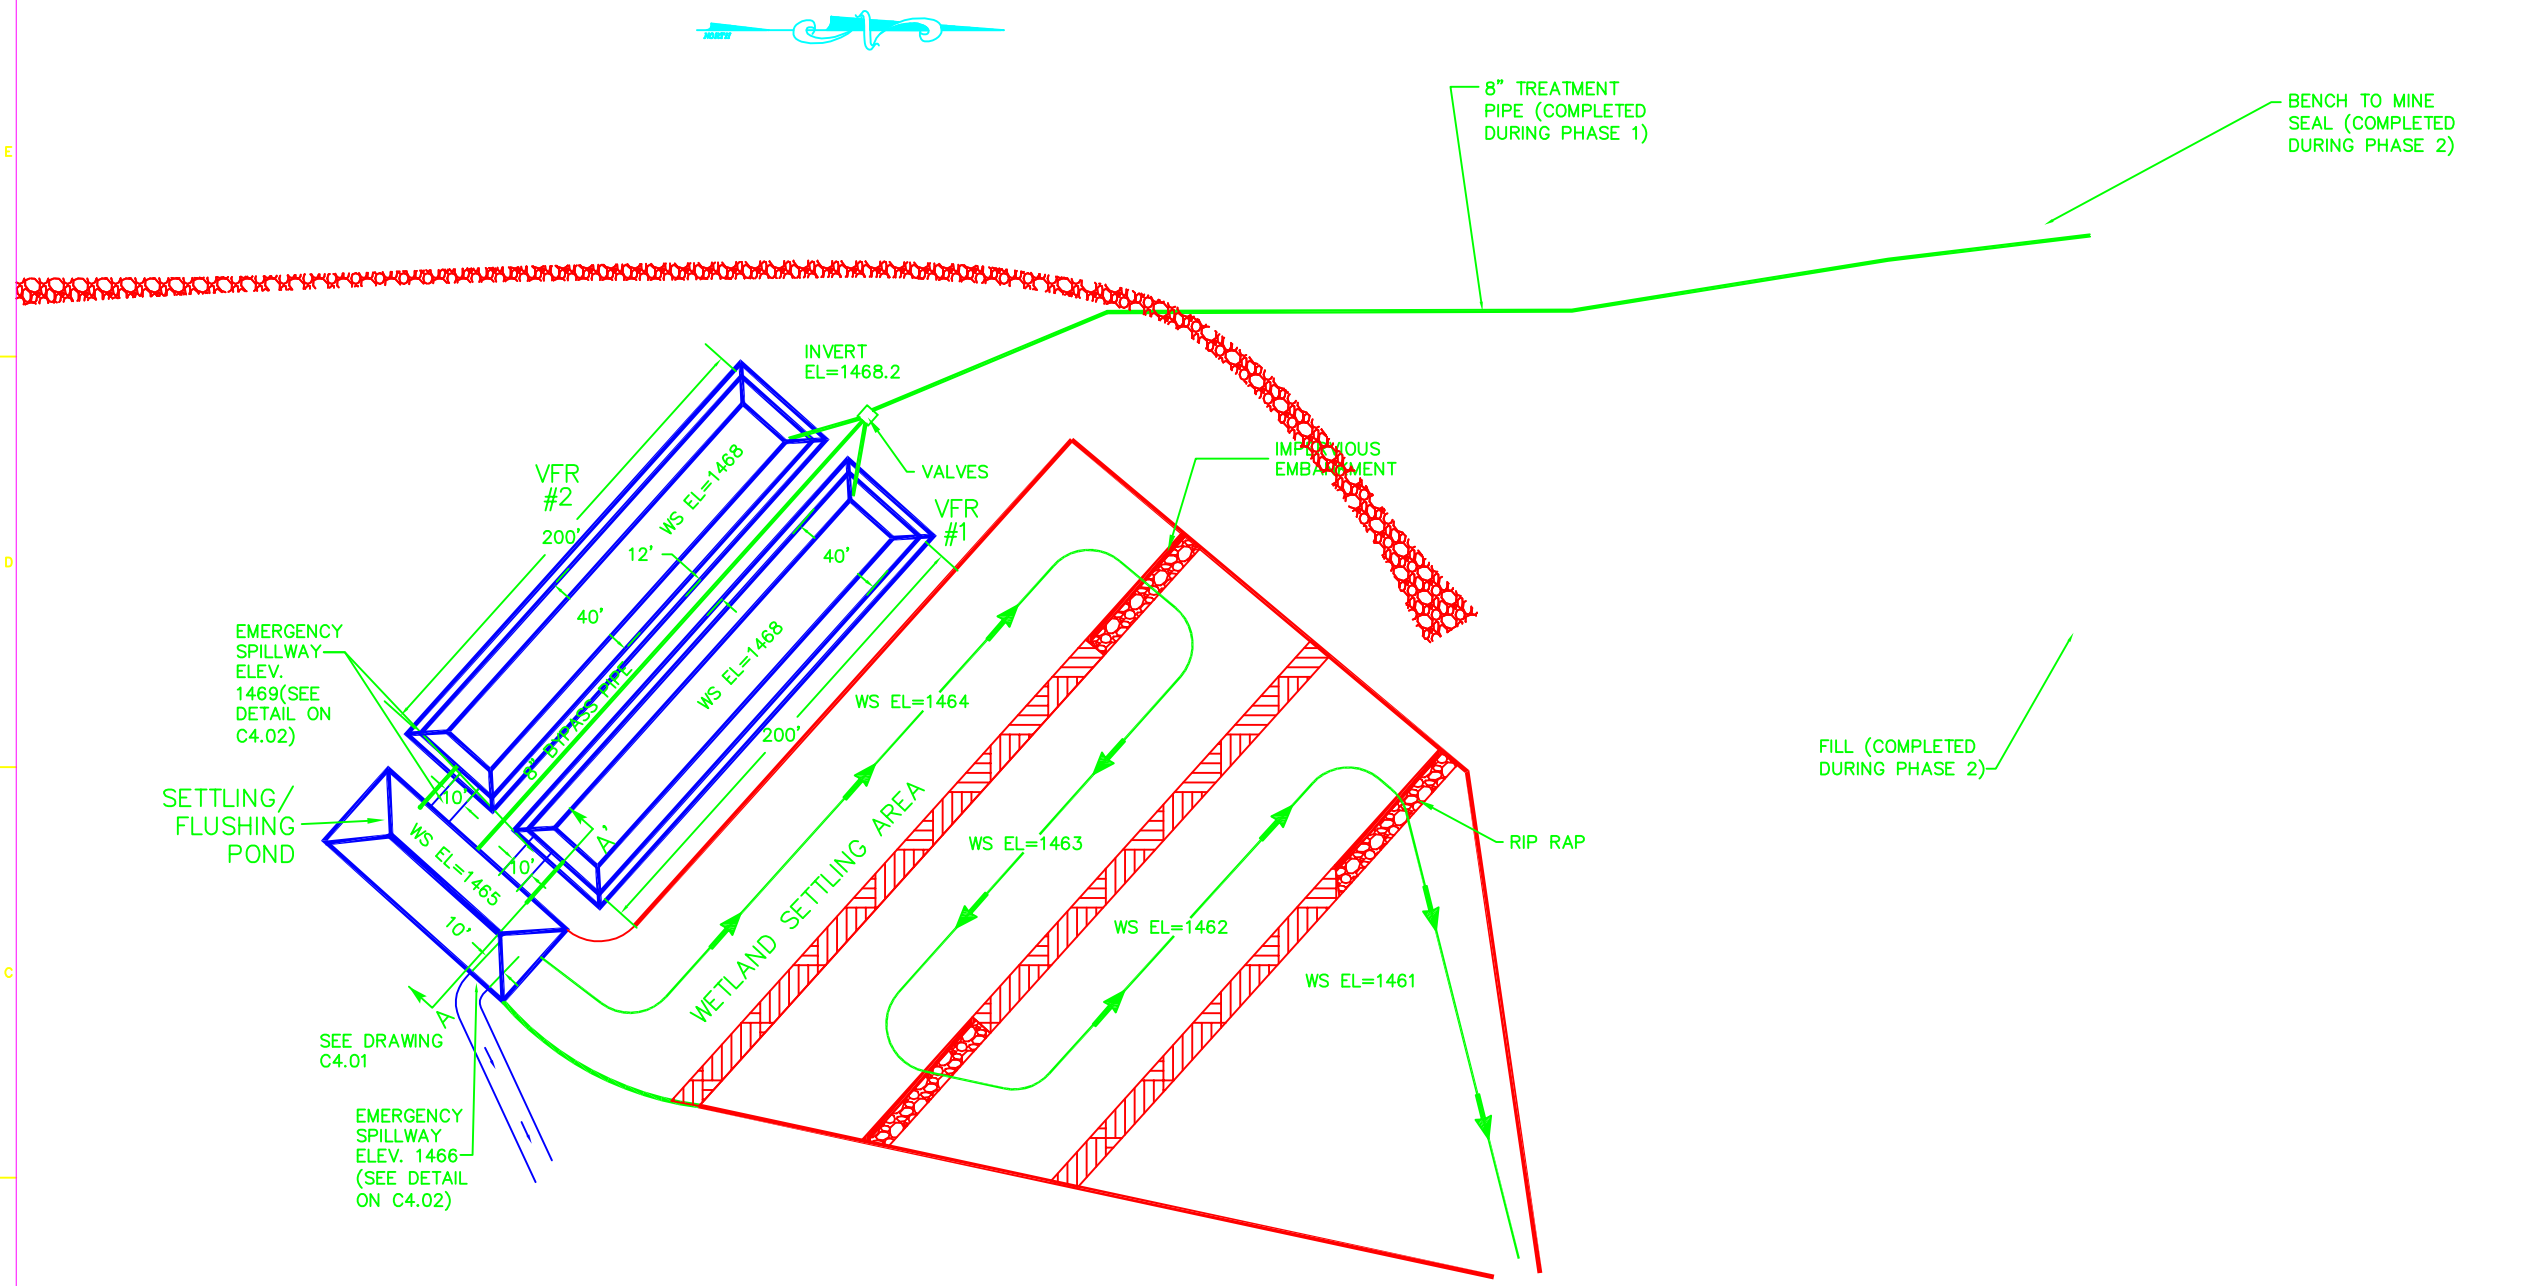

PHASE III CONSTRUCTION NOTES:

1. Install silt fence as shown on plan.
2. Construct Vertical Flow Ponds.
3. Construct Settling/Flushing Pond.
4. Install Valve Box and rest of treatment piping.
5. Remove Temporary diversion channel and route flow from Treatment Pipe to VFR Settling Areas.
6. Plant Wetland Settling Area.

NEW CONSTRUCTION LEGEND

- 295 — Index Contour
- 299 — Intermediate Contour
- Mine Drainage Collection Pipe
- Perimeter Berm
- Flow Arrows
- Spillway
- Edge of Pond

GRAPHIC SCALE

30 0 15 30 60 120

(IN FEET)

1 inch = 30 ft.

L. Robert Kimball & Associates

615 West Highland Ave.
Ebensburg, Pa. 15931

phone (814) 472-7700
fax (814) 472-7712
email oande@lrkimball.com
web site www.lrkimball.com

CONSULTANTS

LAUREL RUN #2 AMD REMEDIATION AND DANGEROUS HIGHWALL BACKFILL

BRUSHVALLEY & CENTER TWP'S
INDIANA COUNTY, PA

PROJECT NAME:

BLACKLICK CREEK WATERSHED ASSOC.

HOMER CITY, PA

OWNER:

REV.	DATE	DESCRIPTION

ISSUE: 8/3/05
PROJECT NO: 03-1300-0090
SCALE: 1"=50'
DRAWN BY: DGM
CHECKED BY: DGM

© L. Robert Kimball & Associates

SHEET TITLE

PHASE 3

C3.00

H:\Proj\03-0090\CE\CAD\03-0090\dwg\plot\C3.00.dwg 6/9/2005 2:31:59 PM EST