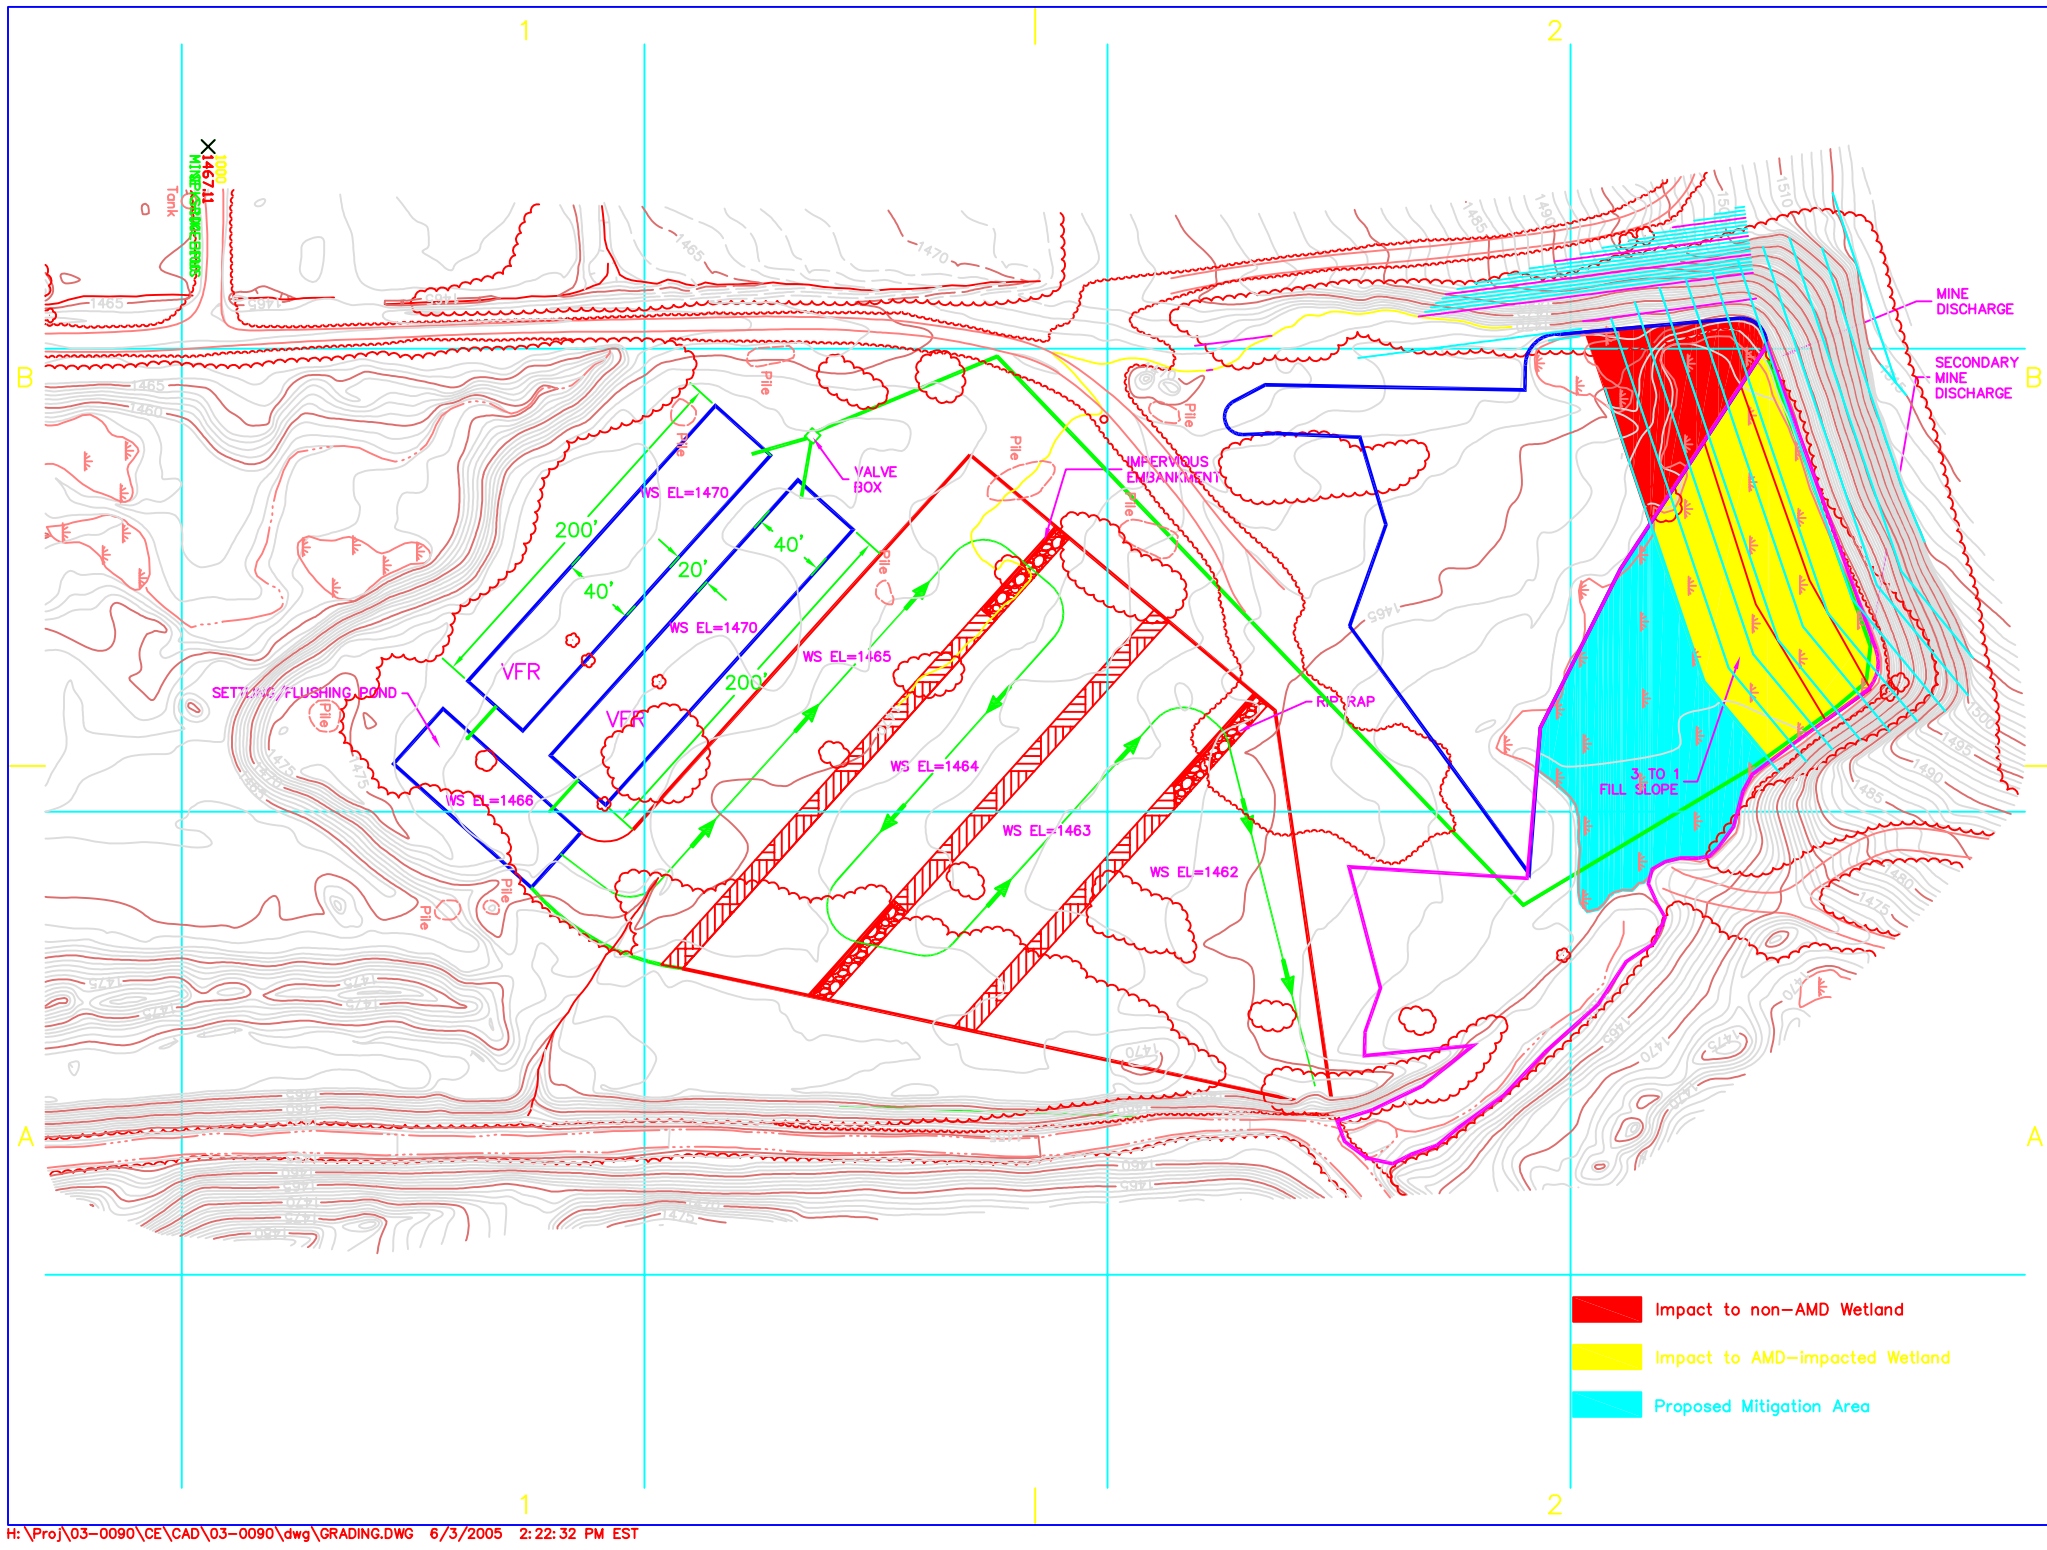

H:\Proj\03-0090\CE\CAD\03-0090\dwg\GRADING.DWG 6/3/2005 2:22:32 PM EST

L. Robert Kimball & Associates

615 West Highland Ave.
Ebensburg, Pa. 15931

phone (814) 472-7700
fax (814) 472-7712
email gande@lrkimball.com
web site www.lrkimball.com

CONSULTANTS

LAUREL RUN

REV.	DATE	DESCRIPTION

ISSUE:	07/02/04
PROJECT NO:	03-1300-0090
SCALE:	1:80
DRAWN BY:	JLS
CHECKED BY:	DGM

© L. Robert Kimball & Associates

SHEET TITLE